346 QUEEN ST. SURVEY

FILE: 4449.
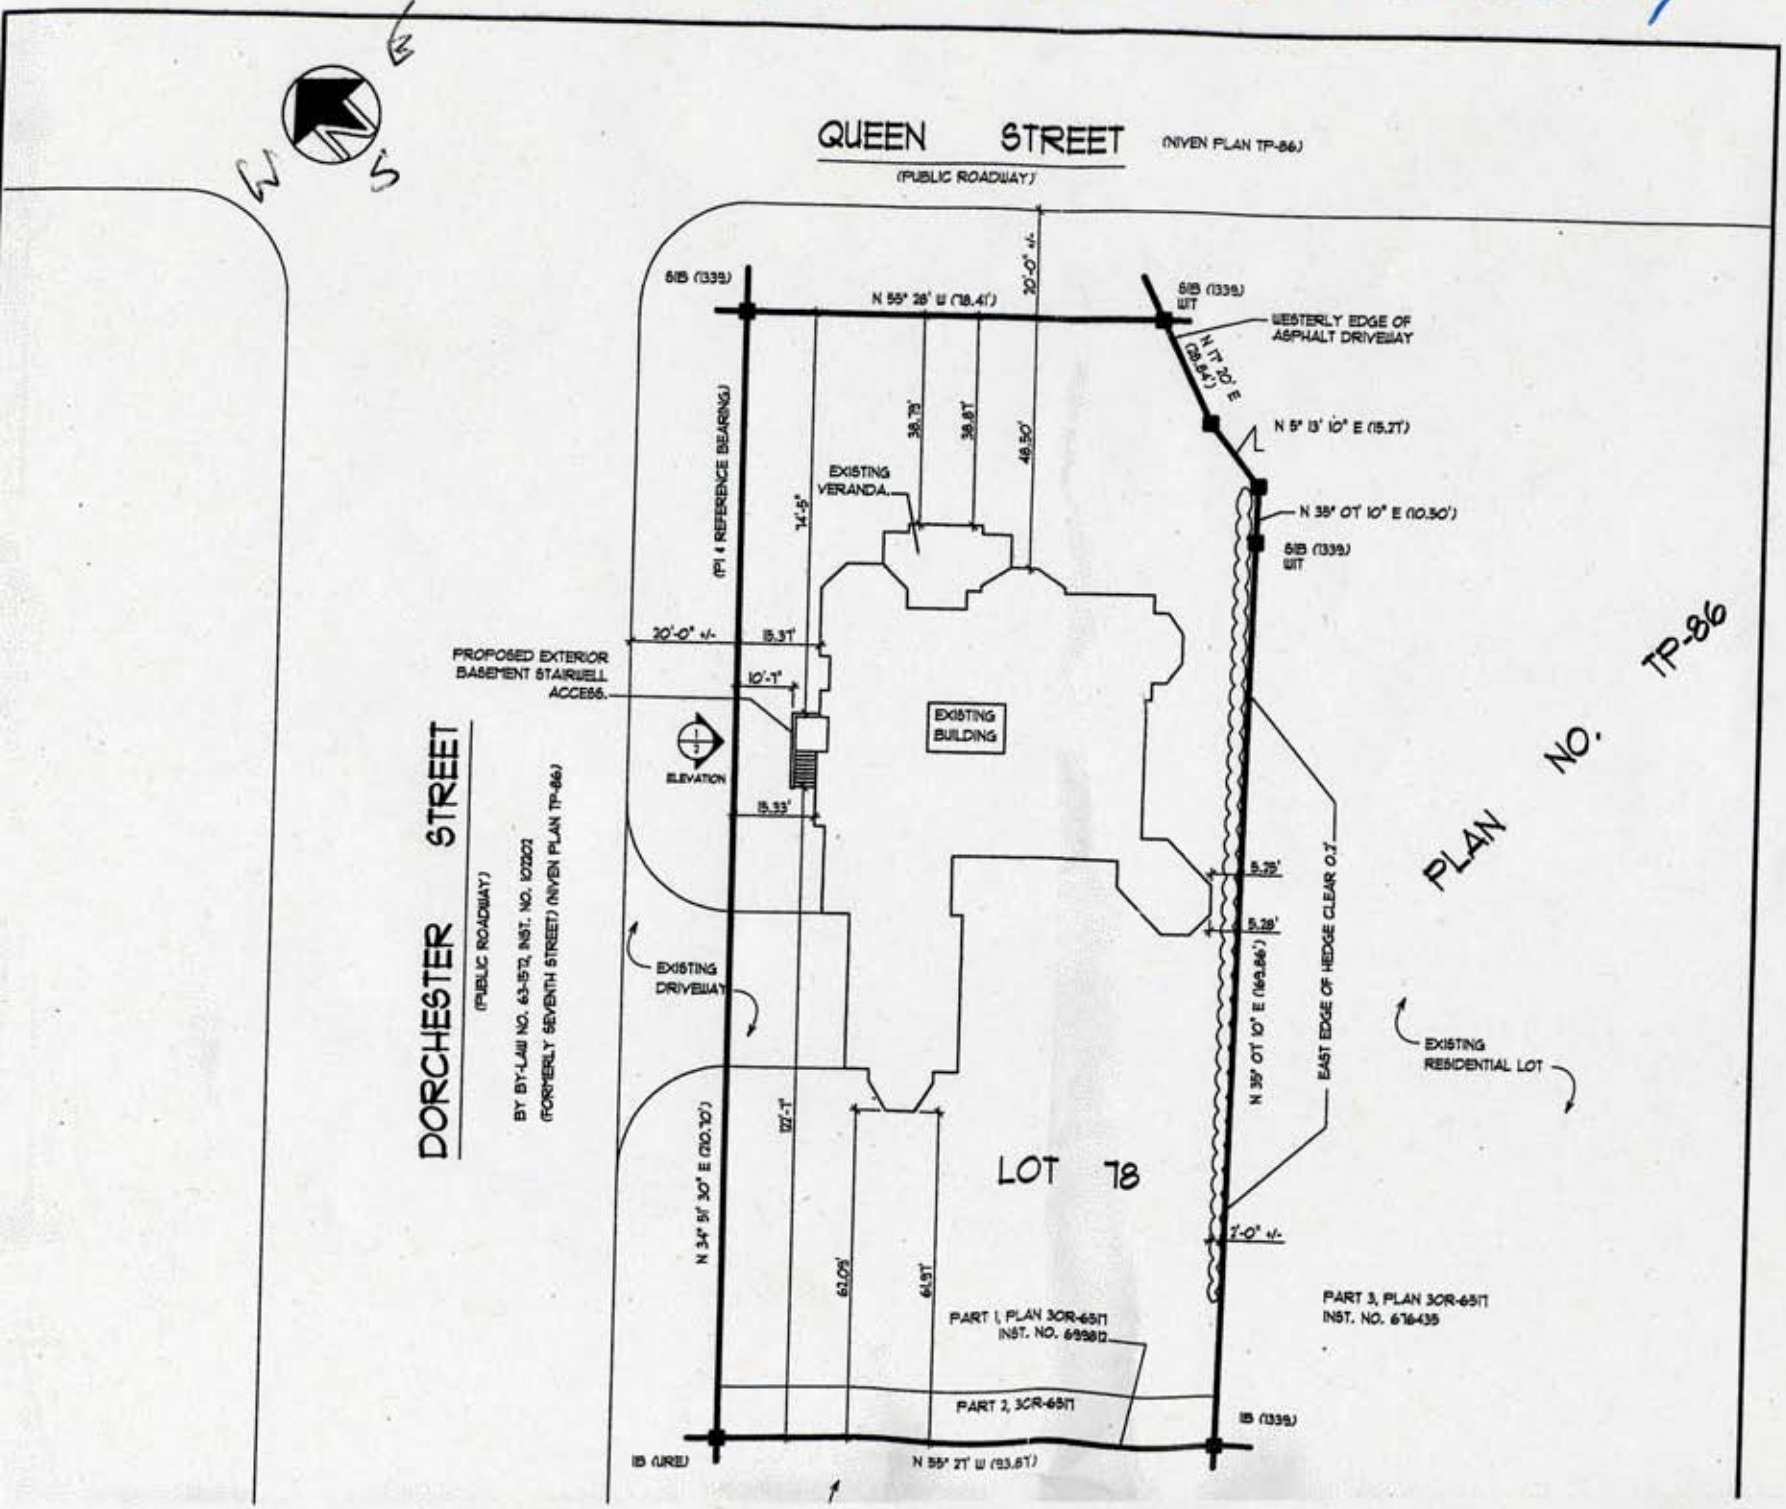
SITE CALCULATIONS:	
LOT SIZE (APPROXIMATE)	
EXISTING HOUSE (APPROXIMATE)	
EXISTING VERANDA (APPROXIMATE)	
PROPOSED ADDITION (FOOTPRINT) (OUT-TO-OUT DIMENSIONS)	
TOTAL LOT COVERAGE: PERCENTAGE: